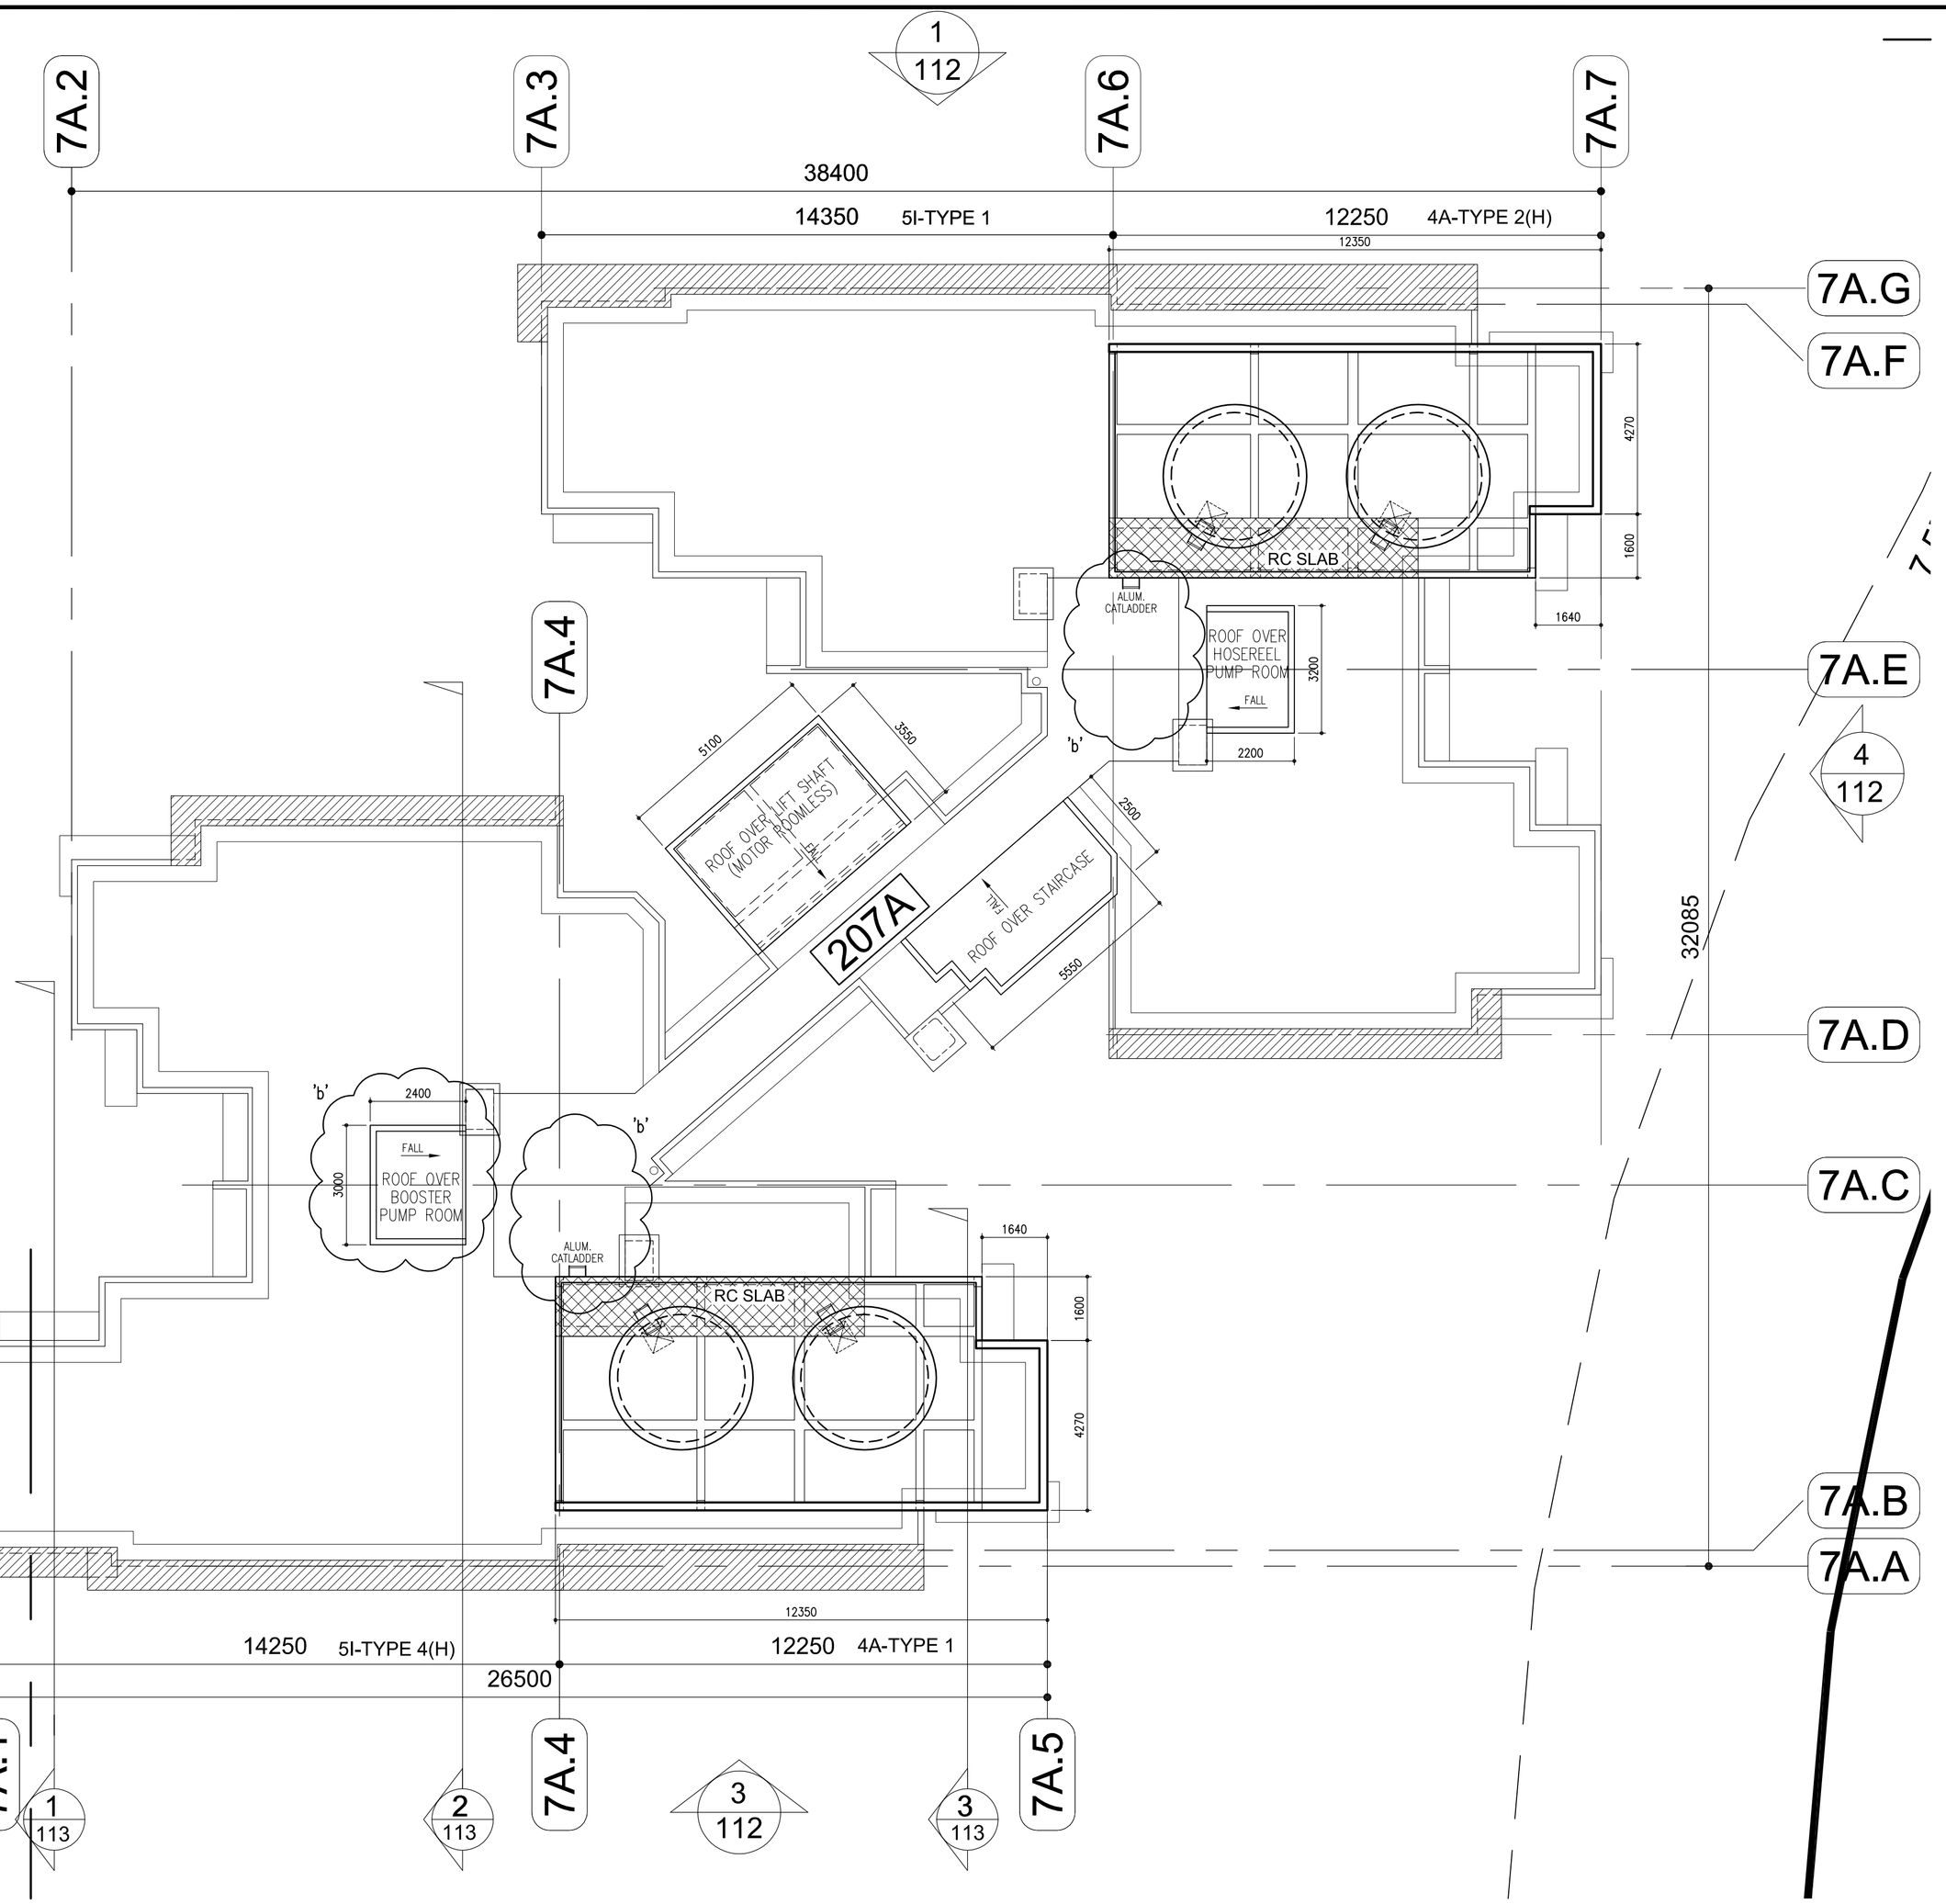

UPPER ROOF PLAN

SCALE 1:100

NOTES:

* FOR NOTES REFER TO DWG NO: AR -102

	AMMENDMENT	DATE	DRAWN BY	CHECKED BY	DESIGN ARCHT
a	**SUBSTITUTE** • ADD WATERPROOFING AND RWDP • REVISED STAIRCASE & PUMP ROOM ROOF FALL	MAR 2010			
b	• REDUCTION OF ROOF AREA TO BOOSTER PUMP ROOM • RC STAIRCASES OMITTED & REPLACED BY ALUM. CATLADDERS	MAY 2010			

REFERENCE:

'MAJOR PROJECT'

SUBSTITUTE DRAWING

OWNER'S NAME & ADDRESS

HOUSING & DEVELOPMENT BOARD

HDB Hub 480 Lorong 6 Toa Payoh
Singapore 310480

OWNER SIGNATURE

DRAWING NO: | REVISION:

PRECINCT NAME: PUNGGOL SAILS | BTO

ARCHITECT

P&T CONSULTANTS PTE LTD
24 RAFFLES PLACE
#23-00 CLIFFORD CENTRE
SINGAPORE 048621
TEL : 6535 2011
FAX : 6535 1283

MR CHOY MENG YEW (Digital Signer)
B Arch (Singapore) MSIA RIBA
Registration No : 814
Director Architect

FOR AMENDMENT PLAN

TENURE OF LAND
99 YEARS

PROJECT TITLE

PROPOSED PUBLIC HOUSING DEVELOPMENT COMPRISING 7 BLOCKS OF 16-STOREY RESIDENTIAL BUILDING (TOTAL 606 UNITS), A BLOCK OF MULTI-STOREY CARPARK, ESS, PRECINCT PAVILION WITH COMMUNITY FACILITIES ON LOT 2199A PT, MK 21 AT PUNGGOL FIELD / PUNGGOL PLACE (PUNGGOL WEST CONTRACT 8)

DRAWING TITLE

BLK-207A
UPPER ROOF PLAN

PROJECT NUMBER: S0901

DRAWING NUMBER: HB-D0909-AR-111 a b

SCALE	DATE	DRAWN	CHECKED
1:100	MAY 2010	JPP/YO/CSMT	MO/HA/ST

THE OWNERSHIP OF THE COPYRIGHT IN THIS DRAWING IS RETAINED BY P&T CONSULTANTS PTE LTD WHOSE CONSENT MUST BE SOUGHT BEFORE ANY USE OR REPRODUCTION OF THE DRAWING OR ANY PART THEREOF CAN BE MADE

FILENAME :